CITY OF LOWELL
MASTER STREET / TRAIL PLAN
ORDINANCE NO. 969 - ADOPTED APRIL 2016

	R-O-W	WIDTH
LOCAL	50'	30'
LOCAL - PROPOSED	50'	30'
MINOR COLLECTOR	50'	30'
MINOR COLLECTOR - PROPOSED	50'	30'
MAJOR COLLECTOR	60'	38'
MAJOR COLLECTOR - PROPOSED	60'	38'
ARTERIAL	80'-100'	62', 68', or 52'*
ARTERIAL - PROPOSED	80'-100'	62', 68', or 52'*
EXPRESSWAY	VARIABLE	
TRAIL		
CITY LIMITS		
PLANNING BOUNDARY		
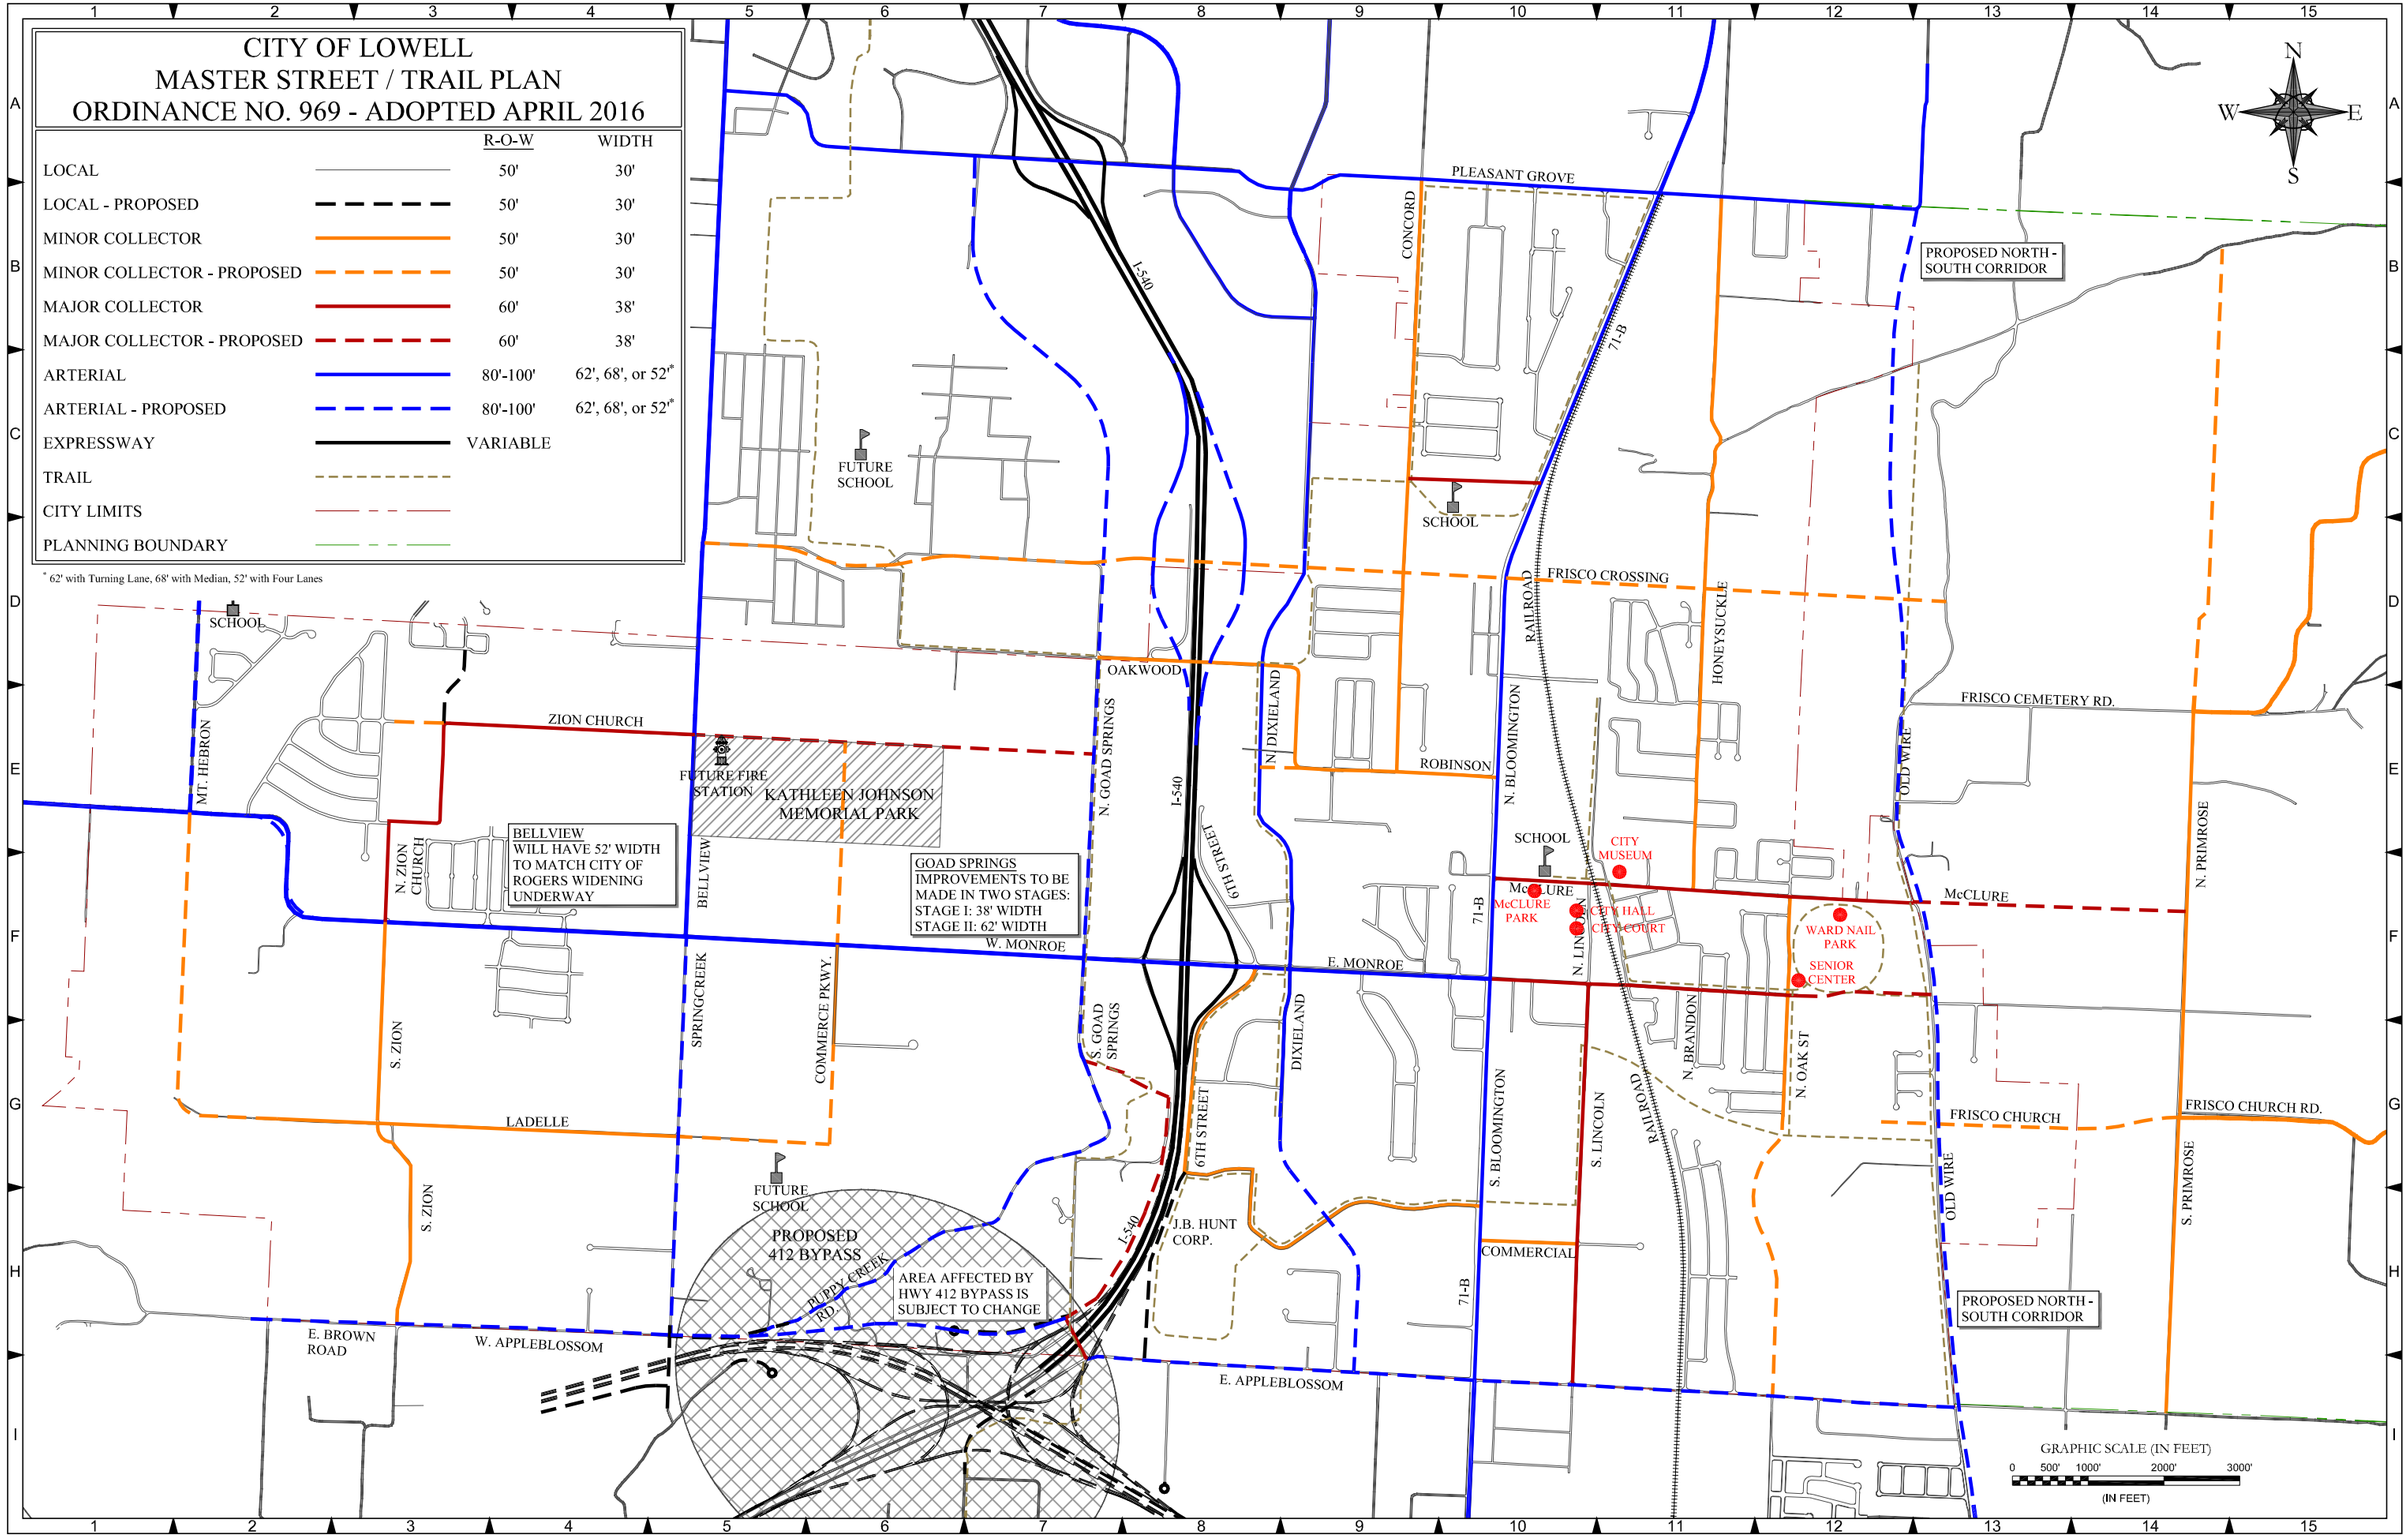
* 62' with Turning Lane, 68' with Median, 52' with Four Lanes